


**First Floor Plan**  
 1/8"=1'-0"

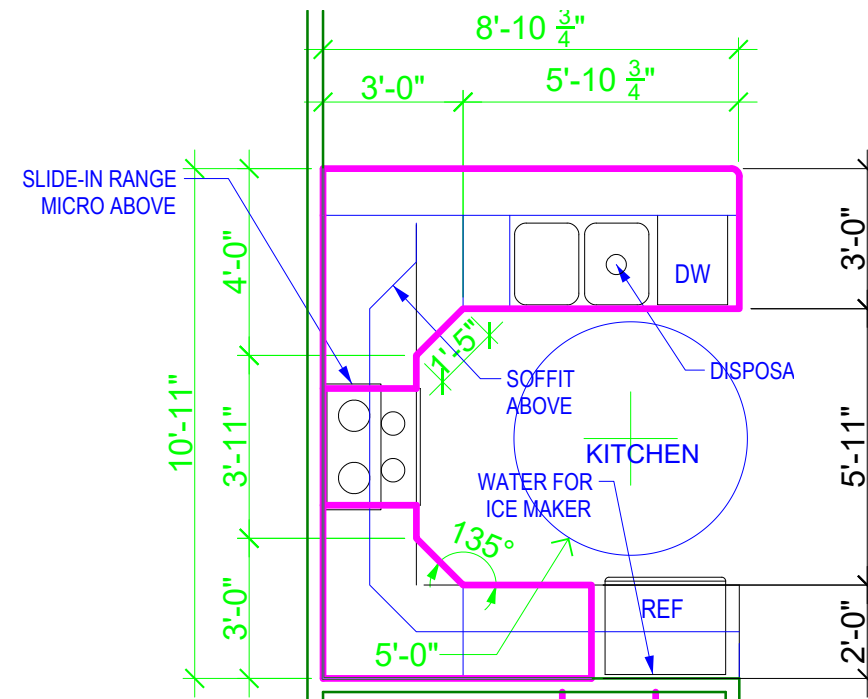

**Kitchen Plan**  
 1/4"=1'-0"

Drawing No.	D-00001	Date	05/08/23	FLOOR PLAN TUTORIAL		
Layout No.	-	Drawn/Checked	N	Rev:	01	Ckd.
Series No.	-	Tol:	-	Rev:		Ckd.
Scale	-	Units	-	Sheet	-	Ckd.
	-	Dwg. Sz.	-	Rev:		