


**First Floor Plan**  
 1/8"=1'-0"

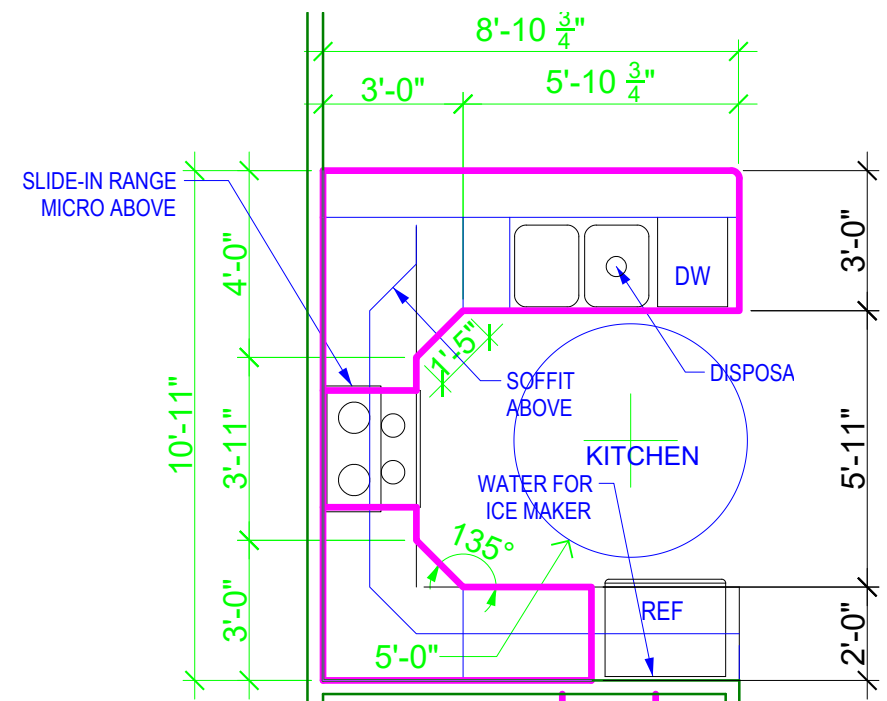

**Kitchen Plan**  
 1/4"=1'-0"

Drawing No.	Date	Desc.	
DrgNo 1	05/23	FLOOR PLAN	Description
Layout No.	Drawn/Checked	Rev	Ckd.
-	N	Rev	FIRST ISSUE
Series No.	Tol:	Rev:	Ckd.
-	-	-	-
Scale	Units	Sheet	Dwg. Sz.
-	-	-	-